Permit #F00141909

FilmL.A., Inc.
6255 W Sunset Blvd, 12th Floor
Hollywood, CA 90028
t: (213)977-8600 - f: (213)977-8601
www.filmla.com

Summary Information

Permit No: F00141909 **Type of Permit:** FILMING **Release Date:** 10/19/2018

Production Company BOSS FILM PRODUCTIONS MAGNUM OPUS

Insured Company Name BOSS FILM PRODUCTIONS MAGNUM OPUS

Contact Phone No. 1 323- 997-4710
Contact Phone No. 2
Fax 323-997-4714
Address 7039 W. SUNSET BLVD
LOS ANGELES, California 90028

Production Title MAGNUM OPUS

Type of Production Feature

Producer GEORGIA KACANDES

Director QUENTIN TARANTINO

1st AD WILLIAM CLARK

Production Manager NATHAN KELLY

FilmL.A. Coordinator Tara Kramer

Location Manager RICK SCHULER / STEVE MAPEL
Primary Phone Mobile - 213-718-0087
Secondary Phone Mobile - 818-261-4733

Location Assistant DANIEL ALVAREZ
Primary Phone Mobile - 5625729231
Secondary Phone

Fees

Posting 300	$69.00
Posting 600	$276.00
Posting 900	$828.00
Posting 1500	$690.00
Posting Max	$621.00
Notification Charge	$1,275.00
FILMLA NON-REFUNDABLE FILM APPLICATION FEE	$685.00
LA CITY LANE AND STREET CLOSURE FEE	$624.00
LA COUNTY FIRE REVIEW	$282.00
LA COUNTY ROAD INSPECTION FEE	$360.00
LA COUNTY ROAD APPLICATION FEE	$163.00
LA CITY DOT SIGN REMOVALS AND ENGINEERS	$636.00
LA CITY FIRE DEPARTMENT SPOT CHECK SURCHARGE	$85.00
LA COUNTY ROAD ENCROACHMENT PERMIT PROCESSING FEE	$297.00

Total Permit Fee $6,891.00

Number of Locations 4

NOT A PERMIT

FilmL.A., Inc.
6255 W Sunset Blvd, 12th Floor
Hollywood, CA 90028
t: (213)977-8600 - f: (213)977-8601
www.filmla.com

Summary Information — Location

Permit Number	F00141909	**Location Manager**	RICK SCHULER / STEVE MAPEL
Production Company	BOSS FILM PRODUCTIONS MAGNUM O...	Primary Phone	Mobile - 213-718-0087
Insured Company	BOSS FILM PRODUCTIONS MAGNUM O...	Secondary Phone	Mobile - 818-261-4733
Production Title	MAGNUM OPUS		

Location Address Hollywood Blvd., Cahuenga Blvd - Argyle Ave , Los Angles, CA, 90028

Location Type Street

Prep Dates 10/18/2018 - 10/21/2018 07:00 - 19:00 4 days

Film Dates 10/22/2018 - 10/22/2018 17:00 - 06:00 1 day

Open or Closed to the Public Open

Generic Conditions

*Certain service and personnel fees required by jurisdictional agencies are not collected by FilmL.A. Any such fees must be paid directly to the appropriate agency, and a separate invoice will be provided to the permittee.
*LA CITY AND/OR LA COUNTY FIRE CHECKLIST ATTACHED TO FINAL PERMIT. THE PERMITTEE IS RESPONSIBLE FOR COMPLETING CHECKLIST PRIOR TO FILMING ACTIVITY AT THIS LOCATION. NON COMPLIANCE MAY RESULT IN ASSIGNMENT OF A FIRE OFFICER.
Community Survey Obtained
Must Maintain 5' Clearance on Sidewalks/Walkways
Must maintain local/emergency access
No cast or crew parking on area streets
No interference with merchant activity.
Number of uniformed officers listed on the permit is a minimum requirement. Permittee remains responsible for deploying a sufficient number of uniformed officers to provide traffic and crowd control to ensure the safety of the film crew and the public.
Traffic control must be done in accordance w/MUTCD
Traffic Officers Required
Uniformed officers shall have a copy of the film permit in their possession and are required to confirm that all traffic control signage devices are in place.

Please see attached documents

Hollywood Blvd btwn Argyle Ave & Cahuenga Blvd NS curb+1 - Magnum Opus.pdf
Hollywood Blvd btwn Argyle Ave & Ivar Ave NS curb+1 - Magnum Opus.pdf
U27507.pdf
Approval_Communique-467914.pdf
Hollywood Blvd btwn Argyle Ave & Ivar Ave NS curb & SS curb - Magnum Opus.pdf
Hollywood Bl (Closure) btw Cahuenga to Argyle - Magnum Opus (1).pdf
Hollywood Bl (Closure) btw Cahuenga to Argyle - Magnum Opus (2).pdf

Equipment on Location	**Type**	**Quantity**	**Personnel on Location**	**Type**	**Quantity**
	Camera cars	2		Cast	5

NOT A PERMIT

FilmL.A., Inc.
6255 W Sunset Blvd, 12th Floor
Hollywood, CA 90028
t: (213)977-8600 - f: (213)977-8601
www.filmla.com

Summary Information — Location

Permit Number	F00141909	**Location Manager**	RICK SCHULER / STEVE MAPEL
Production Company	BOSS FILM PRODUCTIONS MAGNUM O...	Primary Phone	Mobile - 213-718-0087
Insured Company	BOSS FILM PRODUCTIONS MAGNUM O...	Secondary Phone	Mobile - 818-261-4733
Production Title	MAGNUM OPUS		

Cast/Crew vehicles	100	Crew	80
Cube Trucks	5	Extras	20
Generator	1	Off-Duty/Retired LAPD Officer(s)	6
Honey Wagons	1	Spot Check	1
Picture vehicles	20		
Process Trailer	1		
Stakebed Trucks	5		
Trailers	5		
Vans	5		

Filming Activities Camera on sticks; Car-to-Car; Drive ups & away; Driving shots; Equipment on sidewalk, in curb lane & across street; Exterior Dialogue; Exterior establishing shots; Intermittent pedestrian control; Intermittent traffic control - 2 minutes standard; Running & tow shots.; TALENT IN PERIOD CLOTHING SMOKING CIGARETTES; Boom Lift being used to cover banners on the front of Pantages Theater (taking place within closure on 10/21).;

Special Effects: F/X Permit # 27507

Type	No. Times Per Day	No. Takes Per Take

Description of F/X Scene: BACK GROUND ACTOR SMOKING CIGARETTES., POSSIBLE 12 ROAD FLARES

Jurisdiction **Political:** Los Angeles City - Council District 13 **Police:** Los Angeles Police Department **Fire:** Los Angeles City

Thomas Guide **Page:** 593 **Grid:** E4

Approvals

FILML.A. CLOSURES	Yulizza Ramirez
LOS ANGELES CITY DEPARTMENT OF PUBLIC WORKS	Jessica Castro
LOS ANGELES CITY POLICE DEPARTMENT	Gabriel Martinez
LOS ANGELES CITY DEPARTMENT OF TRANSPORTATION - CLOSURES	Adrian Fayad
LOS ANGELES CITY DEPARTMENT OF TRANSPORTATION - SIGN & METER REMOVAL	Karina Chaki
LOS ANGELES CITY DEPARTMENT OF PUBLIC WORKS-COMMISSIONER	Kevin James

NOT A PERMIT

FilmL.A., Inc.
6255 W Sunset Blvd, 12th Floor
Hollywood, CA 90028
t: (213)977-8600 - f: (213)977-8601
www.filmla.com

Summary Information — Location

Permit Number	F00141909	**Location Manager**	RICK SCHULER / STEVE MAPEL
Production Company	BOSS FILM PRODUCTIONS MAGNUM O...	Primary Phone	Mobile - 213-718-0087
Insured Company	BOSS FILM PRODUCTIONS MAGNUM O...	Secondary Phone	Mobile - 818-261-4733
Production Title	MAGNUM OPUS		

Parking

Base Camp — Location Type : Other Location — 5951 Hollywood Blvd, Los Angeles, CA, 90028

Crew Parking — Location Type : Other Location — 1627 Vine St, Los Angeles, CA, 90028

Posting "No Parking" signs N/S OF HOLLYWOOD BLVD, FROM CAHUENGA BLVD TO IVAR AVE (ANYTIME)

Approximate Footage 301 - 600 **Log Number** 220519

Date(s) 10/22/2018 to 10/22/2018 **Time(s)** 00:00 to 00:00

Posting "No Parking" signs
N/S HOLLYWOOD BL, ARGYLE AVE - 150 FEET WEST OF IVAR AVE
E/S IVAR AVE, HOLLYWOOD BLVD - SOUTH 250 FEET
W/S IVAR AVE, HOLLYWOOD BLVD - NORTH 250 FEET
E/S VINE ST, HOLLYWOOD BLVD- YUCCA AVE
W/S ARGYLE AVE, HOLLYWOOD BLVD - NORTH 300 FEET

Approximate Footage more than 1800 **Log Number** 219961

Date(s) 10/18/2018 to 10/24/2018 **Time(s)** 00:00 to 00:00

Posting "No Parking" signs
N/S HOLLYWOOD BL, ARGYLE AVE- GOWER ST
10/22 6PM - 10/23 6AM (PICTURE CAR LINE-UPS)

Approximate Footage 601 - 900 **Log Number** 220520

Date(s) 10/22/2018 to 10/23/2018 **Time(s)** 18:00 to 06:00

Posting "No Parking" signs S/S OF HOLLYWOOD BLVD, FROM CAHUENGA BLVD TO ARGYLE AVE

Approximate Footage 1201 - 1500 **Log Number** 220521

Date(s) 10/22/2018 to 10/22/2018 **Time(s)** 18:00 to 06:00

Posting "No Parking" signs W/S VINE ST, HOLLYWOOD BL - YUCCA ST (ANYTIME)

Approximate Footage 601 - 900 **Log Number** 220522

NOT A PERMIT

FilmL.A., Inc.
6255 W Sunset Blvd, 12th Floor
Hollywood, CA 90028
t: (213)977-8600 - f: (213)977-8601
www.filmla.com

Summary Information

Location

Permit Number	F00141909	**Location Manager**	RICK SCHULER / STEVE MAPEL
Production Company	BOSS FILM PRODUCTIONS MAGNUM O...	Primary Phone	Mobile - 213-718-0087
Insured Company	BOSS FILM PRODUCTIONS MAGNUM O...	Secondary Phone	Mobile - 818-261-4733
Production Title	MAGNUM OPUS		

Date(s) 10/22/2018 to 10/22/2018 **Time(s)** 00:00 to 00:00

Posting "No Parking" signs E/S IVAR AVE, HOLLYWOOD BL - NORTH 200 FT (ANYTIME) CONDOR PLACEMENT

Approximate Footage 0 - 300 **Log Number** 220523

Date(s) 10/21/2018 to 10/22/2018 **Time(s)** 00:00 to 00:00

Posting "No Parking" signs E/S OF VINE ST, FROM HOLLYWOOD BLVD GOING SOUTH 150 FEET (ANYTIME)
S/S OF HOLLYWOOD BLVD, FROM VINE ST TO ARGYLE AVE (ANYTIME)

Approximate Footage 601 - 900 **Log Number** 220524

Date(s) 10/22/2018 to 10/22/2018 **Time(s)** 00:00 to 00:00

Lane / Full Closure FULL CLOSURE OF HOLLYWOOD BLVD FROM CAHUENGA BLVD TO ARGYLE AVE

Approximate Footage 0 - 300

Date(s) 10/22/2018 to 10/22/2018 **Time(s)** 20:00 to 06:00

Lane / Full Closure N/S CURB LANE CLOSURE HOLLYWOOD BLVD, ARGYLE AVE - IVAR AVE

Approximate Footage 0 - 300

Date(s) 10/18/2018 to 10/24/2018 **Time(s)** 07:00 to 19:00

Lane / Full Closure N/S CURB LANE PLUS ADJACENT LANE CLOSURE OF HOLLYWOOD BLVD, ARGYLE AVE - IVAR AVE

Approximate Footage 0 - 300

Date(s) 10/18/2018 to 10/24/2018 **Time(s)** 09:00 to 15:00

Lane / Full Closure N/S CURBLANE PLUS ADJACENT LANE OF HOLLYWOOD BLVD FROM CAHUENGA TO ARGYLE.

Approximate Footage 0 - 300

NOT A PERMIT

FilmL.A., Inc.
6255 W Sunset Blvd, 12th Floor
Hollywood, CA 90028
t: (213)977-8600 - f: (213)977-8601
www.filmla.com

Summary Information

Location

Permit Number	F00141909	**Location Manager**	RICK SCHULER / STEVE MAPEL
Production Company	BOSS FILM PRODUCTIONS MAGNUM O...	Primary Phone	Mobile - 213-718-0087
Insured Company	BOSS FILM PRODUCTIONS MAGNUM O...	Secondary Phone	Mobile - 818-261-4733
Production Title	MAGNUM OPUS		

Date(s) 10/22/2018 to 10/22/2018 **Time(s)** 17:00 to 20:00

Lane / Full Closure S/S CURB LANE CLOSURE OF HOLLYWOOD BLVD FROM VINE TO ARGYLE (CONTINUOUS FOR CONDOR PLACEMENT)

Approximate Footage 0 - 300

Date(s) 10/22/2018 to 10/23/2018 **Time(s)** 07:00 to 19:00

NOT A PERMIT

FilmL.A., Inc.
6255 W Sunset Blvd, 12th Floor
Hollywood, CA 90028
t: (213)977-8600 - f: (213)977-8601
www.filmla.com

Summary Information **Location**

Permit Number	F00141909	**Location Manager**	RICK SCHULER / STEVE MAPEL
Production Company	BOSS FILM PRODUCTIONS MAGNUM O...	Primary Phone	Mobile - 213-718-0087
Insured Company	BOSS FILM PRODUCTIONS MAGNUM O...	Secondary Phone	Mobile - 818-261-4733
Production Title	MAGNUM OPUS		

This location has been CANCELED

Location Address 5300 Melrose Ave, Los Angeles, CA, 90038

Location Name RALEIGH STUDIOS HOLLYWOOD

Location Type Certified Studio

Film Dates 10/17/2018 - 10/17/2018 07:00 - 22:00 1 day

Open or Closed to the Public Closed

Generic Conditions
Community Survey Required
Must comply with attached conditions
Must Maintain 5' Clearance on Sidewalks/Walkways
Must maintain local/emergency access
No cast or crew parking on area streets
No interference with merchant activity.
No interference with vehicular traffic
Number of uniformed officers listed on the permit is a minimum requirement. Permittee remains responsible for deploying a sufficient number of uniformed officers to provide traffic and crowd control to ensure the safety of the film crew and the public.
Traffic control must be done in accordance w/MUTCD
Traffic Officers Required
Uniformed officers shall have a copy of the film permit in their possession and are required to confirm that all traffic control signage devices are in place.

Please see attached document Raleigh Studios July 2009.pdf

Equipment on Location

Type	Quantity
5 or 10 ton trucks	5
Cast/Crew vehicles	100
Cranes	1
Cube Trucks	5
Generator	1
Honey Wagons	1

Personnel on Location

Type	Quantity
Cast	5
Crew	80
Extras	20
Off-Duty/Retired LAPD Officer(s)	2

NOT A PERMIT

FilmL.A., Inc.
6255 W Sunset Blvd, 12th Floor
Hollywood, CA 90028
t: (213)977-8600 - f: (213)977-8601
www.filmla.com

Summary Information **Location**

Permit Number	F00141909	**Location Manager**	RICK SCHULER / STEVE MAPEL
Production Company	BOSS FILM PRODUCTIONS MAGNUM O...	Primary Phone	Mobile - 213-718-0087
Insured Company	BOSS FILM PRODUCTIONS MAGNUM O...	Secondary Phone	Mobile - 818-261-4733
Production Title	MAGNUM OPUS		

Picture vehicles	10
Scissor Lifts	1
Semi Trucks	3
Stakebed Trucks	5
Vans	5

Filming Activities Exterior Dialogue; Exterior establishing shots; Intermittent pedestrian control; TALENT IN PERIOD CLOTHING SMOKING CIGARETTES; condors and generators ; CANCEL LOCATION;

Jurisdiction **Political:** Los Angeles City - Council District 04 **Police:** Los Angeles Police Department **Fire:** Los Angeles City

Thomas Guide **Page:** 593 **Grid:** G6

Approvals LOS ANGELES CITY POLICE DEPARTMENT Melissa Hernandez

Parking

Base Camp
Location Type : Filming Location

Crew Parking
Location Type : Filming Location

Posting "No Parking" signs E/S OF VAN NESS FROM CLINTON TO MAPLEWOOD

Approximate Footage 301 - 600 **Log Number** 219795

Date(s) 10/17/2018 to 10/17/2018 **Time(s)** 00:00 to 00:00

Posting "No Parking" signs W.S OF VAN NESS FROM SANTA MONICA BLVD - LEMON GROVE

Approximate Footage 1201 - 1500 **Log Number** 219796

Date(s) 10/17/2018 to 10/17/2018 **Time(s)** 00:00 to 00:00

Posting "No Parking" signs W/S OF VAN NESS FROM MELROSE - CLINTON

Approximate Footage 601 - 900 **Log Number** 217186

NO PERMIT

FilmL.A., Inc.
6255 W Sunset Blvd, 12th Floor
Hollywood, CA 90028
t: (213)977-8600 - f: (213)977-8601
www.filmla.com

Summary Information — Location

Permit Number	F00141909	**Location Manager**	RICK SCHULER / STEVE MAPEL
Production Company	BOSS FILM PRODUCTIONS MAGNUM O...	Primary Phone	Mobile - 213-718-0087
Insured Company	BOSS FILM PRODUCTIONS MAGNUM O...	Secondary Phone	Mobile - 818-261-4733
Production Title	MAGNUM OPUS		

Date(s) 10/17/2018 to 10/17/2018 **Time(s)** 00:00 to 00:00

NOT A PERMIT

FilmL.A., Inc.
6255 W Sunset Blvd, 12th Floor
Hollywood, CA 90028
t: (213)977-8600 - f: (213)977-8601
www.filmla.com

Summary Information — Location

Permit Number	F00141909	**Location Manager**	RICK SCHULER / STEVE MAPEL
Production Company	BOSS FILM PRODUCTIONS MAGNUM O...	Primary Phone	Mobile - 213-718-0087
Insured Company	BOSS FILM PRODUCTIONS MAGNUM O...	Secondary Phone	Mobile - 818-261-4733
Production Title	MAGNUM OPUS		

Location Address W MT VERNON DR., VALLEY RIDGE AVE - INADALE AVE, UNINCORPORATED LOS ANGELES COUNTY, CA, 90043

Location Type Street

Film Dates 10/21/2018 - 10/21/2018 07:00 - 22:00 1 day

Open or Closed to the Public Open

Generic Conditions

*Certain service and personnel fees required by jurisdictional agencies are not collected by FilmL.A. Any such fees must be paid directly to the appropriate agency, and a separate invoice will be provided to the permittee.
Community Survey Obtained
Must Maintain 5' Clearance on Sidewalks/Walkways
Must maintain local/emergency access
Must post "ROAD WORK AHEAD" signs, which must remain up until all activities on the roadway have been completed.
No cast or crew parking on area streets
No interference with merchant activity.
No steps from trailers, trucks or motorhomes may be facing road
Number of uniformed officers listed on the permit is a minimum requirement.
Permittee remains responsible for deploying a sufficient number of uniformed officers to provide traffic and crowd control to ensure the safety of the film crew and the public.
Traffic control must be done in accordance w/MUTCD
Traffic Officers Required
Uniformed officers shall have a copy of the film permit in their possession and are required to confirm that all traffic control signage devices are in place.

Equipment on Location

Type	Quantity
5 or 10 ton trucks	5
Cast/Crew vehicles	100
Cube Trucks	5
Generator	1
Picture vehicles	5
Portable restrooms	1
Stakebed Trucks	5
Vans	5

Personnel on Location

Type	Quantity
Cast	2
Crew	80
Extras	5
LA County FSA assigned	1
Sheriff/CHP	2

NOT A PERMIT

FilmL.A., Inc.
6255 W Sunset Blvd, 12th Floor
Hollywood, CA 90028
t: (213)977-8600 - f: (213)977-8601
www.filmla.com

Summary Information — Location

Permit Number	F00141909	**Location Manager**	RICK SCHULER / STEVE MAPEL
Production Company	BOSS FILM PRODUCTIONS MAGNUM O...	Primary Phone	Mobile - 213-718-0087
Insured Company	BOSS FILM PRODUCTIONS MAGNUM O...	Secondary Phone	Mobile - 818-261-4733
Production Title	MAGNUM OPUS		

Filming Activities Drive by; Drive ups & away; Driving shots with the flow of traffic; Equipment on sidewalk, in curb lane & across street; Exterior Dialogue; Exterior establishing shots; Intermittent pedestrian control; Intermittent traffic control - 2 minutes standard; 5 PICTURE CARS ;

Jurisdiction

Political: Los Angeles County - Supervisor District 2

Police: Los Angeles County Sheriff

Fire: Los Angeles County Fire Department

Approvals

LOS ANGELES COUNTY PUBLIC WORKS - FINAL APPROVERS	Greg Graham Final Approver
LOS ANGELES COUNTY ROAD DEPARTMENT - WESTCHESTER (PO3)	Brian Mossberg

Coordinator Note COUNTY FIRE #3221 38
FSA REQUIRED PER COUNTY FIRE.

Parking

Base Camp
Location Type : Filming Location

Crew Parking
Location Type : Filming Location

Parking Notes
MARINA DEL REY PUBLIC LAUNCH RAMP LOT 2- 10/20, 0100 hrs - 10/22, 1200 hrs. - 250 Spaces.

Posting "No Parking" signs
B/S W MT VERNON DR., VALLEY RIDGE AVE - INADALE AVE
B/S OF VALLEY RIDGE FROM MT VENON NORTH AND SOUTH 100 FEET
B/S OF ENORO DR FROM MT VERNON DR GOING NORTH 100 FEET
B/S OF FAIRWAY BLVD FROM MT VERNON GOING NORTH AND SOUTH 100 FEET
B/S OF OLYMPIAD DR FROM MT VERNON GOING SOUTH 100 FEET
B/S OF MONTEITH FROM MT VERNON GOING SOUTH 100 FEET
B/S OF PARKGLEN AVE FROM MT VERNON GOING SOUTH 100 FEET
B/S OF SOUTHRIDGE FROM ME VERNON GOING SOUTH 100 FEET
B/S OF INADALE FROM MT VERNON GOING SOUT 100 FEET

Approximate Footage County Parking **Log Number** PO3

Date(s) 10/21/2018 to 10/21/2018 **Time(s)** 07:00 to 22:00

NOT A PERMIT

FilmL.A., Inc.
6255 W Sunset Blvd, 12th Floor
Hollywood, CA 90028
t: (213)977-8600 - f: (213)977-8601
www.filmla.com

Summary Information — Location

Permit Number	F00141909	**Location Manager**	RICK SCHULER / STEVE MAPEL
Production Company	BOSS FILM PRODUCTIONS MAGNUM O...	Primary Phone	Mobile - 213-718-0087
Insured Company	BOSS FILM PRODUCTIONS MAGNUM O...	Secondary Phone	Mobile - 818-261-4733
Production Title	MAGNUM OPUS		

Location Address S Centinela Ave., From Hammack St to Sanford St , Los Angeles, CA, 90066

Location Type Street

Film Dates 10/20/2018 - 10/21/2018 18:00 - 06:00 2 days

Open or Closed to the Public Open

Generic Conditions

*Certain service and personnel fees required by jurisdictional agencies are not collected by FilmL.A. Any such fees must be paid directly to the appropriate agency, and a separate invoice will be provided to the permittee.
Community Survey Required
Must Maintain 5' Clearance on Sidewalks/Walkways
Must maintain local/emergency access
No cast or crew parking on area streets
No interference with merchant activity.
Number of uniformed officers listed on the permit is a minimum requirement. Permittee remains responsible for deploying a sufficient number of uniformed officers to provide traffic and crowd control to ensure the safety of the film crew and the public.
Traffic control must be done in accordance w/MUTCD
Traffic Officers Required
Uniformed officers shall have a copy of the film permit in their possession and are required to confirm that all traffic control signage devices are in place.

Please see attached documents

2.ParkingGuidelines_2012-03-01.pdf
Centinela Ave btwn Sanford - Hammack St WS curb and ES curb+1 - Magnum Opus.pdf

Equipment on Location

Type	Quantity
5 or 10 ton trucks	5
Camera cars	1
Cast/Crew vehicles	75
Condors	1
Cranes	1
Cube Trucks	25
Generator	1
Honey Wagons	1

Personnel on Location

Type	Quantity
Cast	100
Crew	3
Extras	25
Off-Duty/Retired LAPD Officer(s)	4

NOT A PERMIT

FilmL.A., Inc.
6255 W Sunset Blvd, 12th Floor
Hollywood, CA 90028
t: (213)977-8600 - f: (213)977-8601
www.filmla.com

Summary Information **Location**

Permit Number	F00141909	**Location Manager**	RICK SCHULER / STEVE MAPEL
Production Company	BOSS FILM PRODUCTIONS MAGNUM O...	Primary Phone	Mobile - 213-718-0087
Insured Company	BOSS FILM PRODUCTIONS MAGNUM O...	Secondary Phone	Mobile - 818-261-4733
Production Title	MAGNUM OPUS		

Picture vehicles	25
Process Trailer	4
Stakebed Trucks	5
Trailers	1
Vans	5

Filming Activities Drive ups & away; Driving shots; Driving shots with the flow of traffic; Exterior establishing shots; Intermittent pedestrian control; Intermittent traffic control - 2 minutes standard; Process Trailer;

Jurisdiction **Political:** Los Angeles City - Council District 11 **Police:** Los Angeles Police Department **Fire:** Los Angeles City

Thomas Guide **Page:** 672 **Grid:** E6

Approvals

LOS ANGELES COUNTY DEPARTMENT OF BEACHES & HARBORS	Roberto Maya
FILMLA. CLOSURES	Yulizza Ramirez
LOS ANGELES CITY DEPARTMENT OF PUBLIC WORKS	Cairo Hunter
LOS ANGELES CITY POLICE DEPARTMENT	Gabriel Martinez

Coordinator Note And add the following notes: Parking only. No water/dock activity. Must not block emergency access or obstruct ingress and egress to the parking lots. No trucks permitted to park in Lot #4. Must park withing marked parking stall and display parking vouchers at all times to avoid a citation. Not permitted to block/tamper with traffic spikes at the exit of Lot #2.

Coordinator Note MUST HAVE DUAL PERMIT WITH CALTRANS.

Parking

Base Camp
Location Type : Filming Location

Crew Parking
Location Type : Filming Location

Parking Notes
MARINA DEL REY PUBLIC LAUNCH RAMP LOT 2- 10/20, 0100 hrs - 10/22, 1200 hrs. - 250 Spaces.

Posting "No Parking" signs BOTH SIDES OF S CENTINELA AVE., FROM HAMMACK ST TO SANFORD ST **TANSAT - LADOT COULD NOT POST**

Approximate Footage County Parking **Log Number** 220532

NOT A PERMIT

FilmL.A., Inc.
6255 W Sunset Blvd, 12th Floor
Hollywood, CA 90028
t: (213)977-8600 - f: (213)977-8601
www.filmla.com

Summary Information

Location

Permit Number	F00141909	**Location Manager**	RICK SCHULER / STEVE MAPEL
Production Company	BOSS FILM PRODUCTIONS MAGNUM O...	Primary Phone	Mobile - 213-718-0087
Insured Company	BOSS FILM PRODUCTIONS MAGNUM O...	Secondary Phone	Mobile - 818-261-4733
Production Title	MAGNUM OPUS		

Date(s) 10/21/2018 to 10/22/2018 **Time(s)** 00:00 to 00:00

Lane / Full Closure E/S CURB LANE AND ADJACENT LANE OF S CENTINELA AVE., FROM HAMMACK ST TO SANFORD ST

Approximate Footage 0 - 300

Date(s) 10/21/2018 to 10/21/2018 **Time(s)** 18:00 to 06:00

Lane / Full Closure W/S CURB LANE OF CENTINELA FROM SANFORD GOING SOUTH 150 FEET

Approximate Footage 0 - 300

Date(s) 10/20/2018 to 10/22/2018 **Time(s)** 09:00 to 06:00

NOT A PERMIT

Permit #F00141909

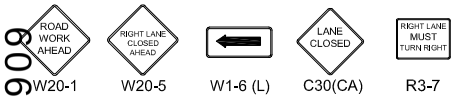

Ⓢ TRAFFIC SIGNAL

● TRAFFIC CONE

TYPE I W/ SIGN

HIGH LEVEL WARNING DEVICE

ALL TRAFFIC CONTROL WILL BE INSTALLED TO MEET OR EXCEED THE LATEST CA-MUTCD MINIMUM REQUIREMENTS

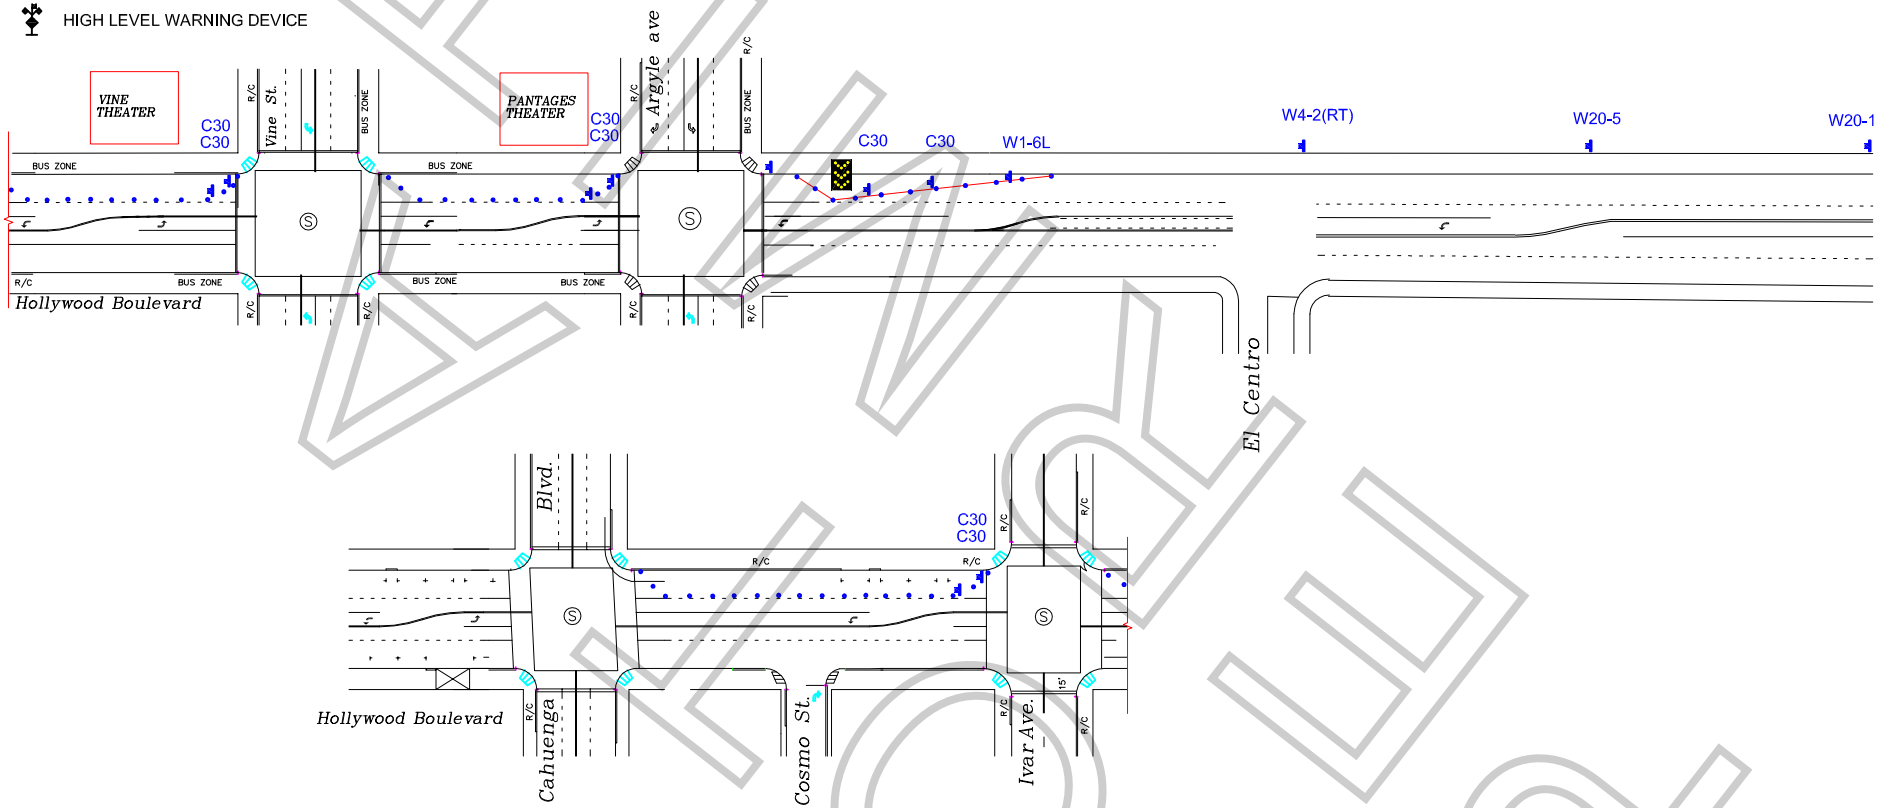

WORK ZONE TRAFFIC CONTROL PLAN
GENERAL NOTES

1. DATE/TIME: 10-22-18 FROM 17:00 HOURS TO 20:00 HOURS.

2. ALL SIGNING, STRIPING, AND TRAFFIC CONTROL DEVICES SHALL CONFORM TO THE (CURRENT) STATE OF CALIFORNIA DEPARTMENT OF TRANSPORTATION (CALTRANS) STANDARD PLANS AND STANDARD SPECIFICATIONS, CALIFORNIA MUTCD, AND ANY ADDENDUMS THERETO, AND AS SHOWN ON THESE PLANS, SYMBOLS AND ABBREVIATIONS USED ARE SHOWN ON CALTRANS STANDARD PLANS.
3. THERE WILL BE NO INTERFERENCE WITH TRAFFIC SIGNALS OR CROSSWALKS.
4. CONES WILL BE 28" MINIMUM HEIGHT AND HAVE REFLECTORIZED SLEEVES FOR NIGHT WORK.
5. POLICE WILL DIRECT TRAFFIC IF NECESSARY.

TCP FOR:	MAGNUM OPUS
LOCATION:	N/S CURB & ADJACENT - HOLLYWOOD BLVD ARGYLE AVE TO CAHUENGA LOS ANGELES, CALIFORNIA
CONTACT:	RICK SCHULER PH# 213-718-0087
	JCL TRAFFIC SERVICES (213) 622-9775 C31-CA Lic # 805357
DATE / REVISIONS	DRAFTER: MARIO MENJIVAR SCALE: N.T.S. FILM LA: TK

WORK ZONE

Permit #F00141909

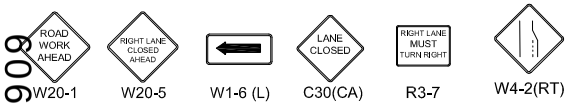

Ⓢ TRAFFIC SIGNAL

● TRAFFIC CONE

TYPE I W/ SIGN

HIGH LEVEL WARNING DEVICE

ALL TRAFFIC CONTROL WILL BE INSTALLED TO MEET OR EXCEED THE LATEST CA-MUTCD MINIMUM REQUIREMENTS

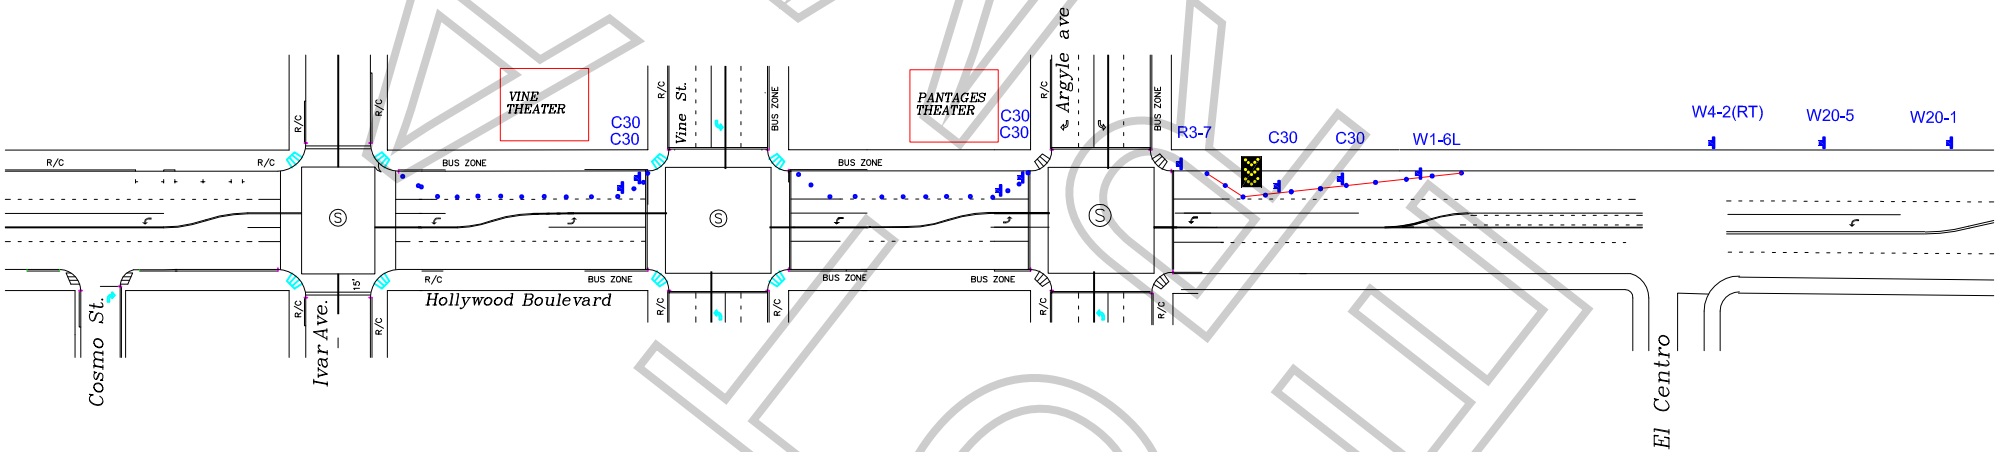

WORK ZONE TRAFFIC CONTROL PLAN
GENERAL NOTES

1. DATE/TIME: 10-18-18 THRU 10-24-18 FROM 09:00 HOURS TO 15:00 HOURS.

2. ALL SIGNING, STRIPING, AND TRAFFIC CONTROL DEVICES SHALL CONFORM TO THE (CURRENT) STATE OF CALIFORNIA DEPARTMENT OF TRANSPORTATION (CALTRANS) STANDARD PLANS AND STANDARD SPECIFICATIONS, CALIFORNIA MUTCD, AND ANY ADDENDUMS THERETO, AND AS SHOWN ON THESE PLANS, SYMBOLS AND ABBREVIATIONS USED ARE SHOWN ON CALTRANS STANDARD PLANS.
3. THERE WILL BE NO INTERFERENCE WITH TRAFFIC SIGNALS OR CROSSWALKS.
4. CONES WILL BE 28" MINIMUM HEIGHT AND HAVE REFLECTORIZED SLEEVES FOR NIGHT WORK.
5. POLICE WILL DIRECT TRAFFIC IF NECESSARY.

TCP FOR: MAGNUM OPUS

LOCATION: N/S CURB & ADJACENT - HOLLYWOOD BLVD
ARGYLE AVE TO IVAR AVE
LOS ANGELES, CALIFORNIA

CONTACT: RICK SCHULER
PH# 213-718-0087

JCL TRAFFIC SERVICES
(213) 622-9775
C31-CA Lic # 805357

DATE	REVISIONS	DRAFTER: MARIO MENJIVAR
		SCALE: N.T.S.
		FILM LA: TK

FINAL COPY

F-315-U

LOS ANGELES FIRE DEPARTMENT

Permit #F00141909
Permit No: 27507
Date Issue 0/19/2018

SPECIAL PERMIT TO USE SPECIAL EFFECTS

State Lic N 2615.07

Name:	MARC BANICH	Address:	612 ALBERTA ST	Phone:	(626) 345-1323
Company:		City:	ALTADENA	Mobile:	(310) 897-8512
Email:	mbfx@sbcglobal.net	State:	CA Zip: 91001	Fax:	

2nd Operator: 3310.07 roxanne gross

Production Title: MAGNUM OPHUS Production Company: BOSS FILM PRODUCTIONS

Location: HOLLYWOOD BOULEVARD / CAHUENGA BOULEVA

PERMISSION IS HEREBY GRANTED TO SIMULATE:

BACK GROUND ACTOR SMOKING CIGARETTES., POSSIBLE 12 ROAD FLARES.

USING THE FOLLOWING SPECIAL EFFECTS MATERIAL:

4 PACKS OF HERBAL CIGARETTES,

12 ROAD FLARES

UNDER THE FOLLOWING CONDITIONS:

UNDER THE DIRECT SUPERVISION OF MARC BANICH, 2615.07 AND SPOT CHECK FOR THIS EFFECT.
GENERAL PRECAUTIONS. F141909 - T. KRAMER

ADDITIONAL TERMS AND CONDITIONS

992.6 HSC RESPONSIBILITY. The Company representative shall provide to the authority having jurisdiction the name and license number of the special effects operator who shall have the authority, responsibility and be in charge of handling all Special Effects Material. The company representative shall also allocate sufficient time to the Special Effects Pyrotechnic Operator to prepare for the transportation, parking, storing, securing daily, discharging, disposing of, or otherwise handling of fireworks, pyrotechnic devices, or materials in a sane manner. Upon completion of firing, no unauthorized person shall be permitted access to the firing area until the licensed pyrotechnic operator has determined the area to be safe and secure.

NOTICE: The permittee and production company shall be advised that this permit in no way removes or modifies their responsibility to comply with any other applicable laws or ordinances, including those relating to excessive noise.

57.105.8 THE CHIEF SHALL HAVE THE POWER TO REVOKE OR SUSPEND ANY SPECIAL PERMIT UPON VIOLATION OF THE TERMS AND CONDITIONS IN ACCORDANCE WITH PROVISIONS OF SECTION 57.105.5 OF THE LOS ANGELES MUNICIPAL CODE.

SUBJECT TO FIELD INSPECTION NO DEVIATION WITHOUT WRITTEN PERMISSION

TEMPORARY FROM

10/22/2018 TO

Fire Chief
By: HUDSON
Phone: 213 978-3670

lafd:rev 2/2017

NOT A PERMIT

FilmL.A., Inc.
6255 W Sunset Blvd, 12th Floor
Hollywood, CA 90028
t: (213)977-8600 - f: (213)977-8601
www.filmla.com

Summary Information

Approval Communiqué

Permit Number	F00141909	**Location Manager**	RICK SCHULER / STEVE MAPEL
Production Company	BOSS FILM PRODUCTIONS MAGNUM O...	Primary Phone	Mobile - 213-718-0087
Insured Company	BOSS FILM PRODUCTIONS MAGNUM O...	Secondary Phone	Mobile - 818-261-4733
Production Title	MAGNUM OPUS		

Location : Hollywood Blvd & Wilcox Ave. , Los Angles 90028

Location Type : Street

Film Dates : 10/22/2018 05:00 PM - 10/22/2018 06:00 AM

Approval Number : 00467914

Approval Status : Approved

Approving Organization : LOS ANGELES CITY DEPARTMENT OF TRANSPORTATION - SIGN & METER REMOVAL

Approver's Name : Karina Chaki

Notes :

User	Note	Date
Karina Chaki	FILM SHOOT DATE: MONDAY 10/22 (6PM - 6AM) LOCATION: HOLLYWOOD BLVD (IVAR AVE - ARGYLE AVE) - REMOVE 1 "PAY STATION" "NO PARKING" AND "2 HOUR PARKING" SIGNS AND 1 POST IN FRONT OF PANTAGES THEATER, 6233 HOLLYWOOD BLVD ON FRIDAY 10/19 - REINSTALL ON TUESDAY 10/23 CONTACT: DANIEL ALVAREZ (562)572-9231	10/18/2018 02:06 PM
Karina Chaki	FILM SHOOT DATE: MONDAY 10/22 (6PM - 6AM) LOCATION: HOLLYWOOD BLVD (IVAR AVE AND ARGYLE AVE) - REMOVE 2 METER HEADS HO449 AND HO450A ON FRIDAY 10/19/ REINSTALL 2 METER HEADS HO449 AND HO450A AFER 6AM ON TUESDAY 10/23 CONTACT: DANIEL ALVAREZ 562-572-9231	10/18/2018 02:00 PM

Personnel :

Personnnel Type	Fees	Work Order / Log Number
METER TECHNICIAN	288	29160
SIGN POSTER	348	29140

NOT A PERMIT

Permit #F00141909

W20-1 ROAD WORK AHEAD | W20-5 RIGHT LANE CLOSED AHEAD | W1-6 (L) | C30(CA) LANE CLOSED | R3-7 RIGHT LANE MUST TURN RIGHT | W4-2(RT)

Ⓢ TRAFFIC SIGNAL
● TRAFFIC CONE
TYPE I W/ SIGN
HIGH LEVEL WARNING DEVICE

ALL TRAFFIC CONTROL WILL BE INSTALLED TO MEET OR EXCEED THE LATEST CA-MUTCD MINIMUM REQUIREMENTS

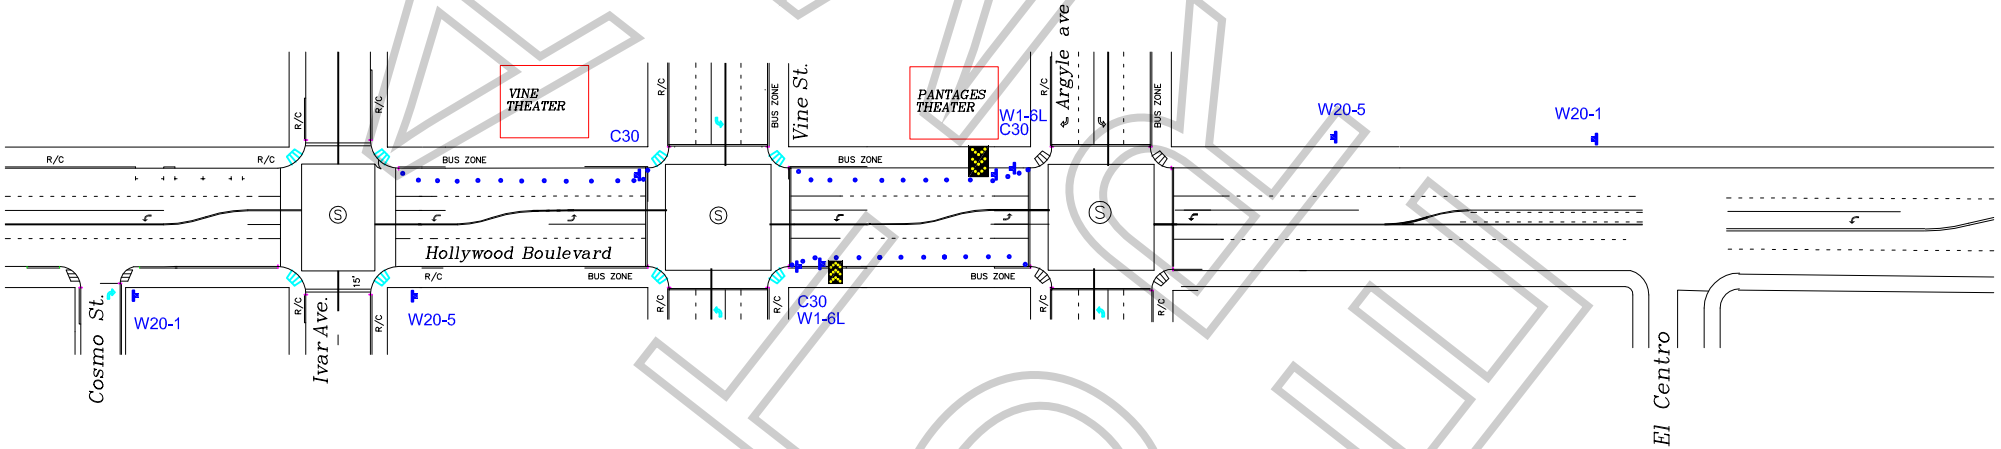

WORK ZONE TRAFFIC CONTROL PLAN
GENERAL NOTES

1. DATE/TIME:
   NORTH SIDE: 10-18-18 THRU 10-24-18 FROM 07:00 HOURS TO 19:00 HOURS.
   SOUTH SIDE: 10-22-18 FRO 07:00 HOUR TO 10-23-18 19:00 HOURS.

2. ALL SIGNING, STRIPING, AND TRAFFIC CONTROL DEVICES SHALL CONFORM TO THE (CURRENT) STATE OF CALIFORNIA DEPARTMENT OF TRANSPORTATION (CALTRANS) STANDARD PLANS AND STANDARD SPECIFICATIONS, CALIFORNIA MUTCD, AND ANY ADDENDUMS THERETO, AND AS SHOWN ON THESE PLANS, SYMBOLS AND ABBREVIATIONS USED ARE SHOWN ON CALTRANS STANDARD PLANS.
3. THERE WILL BE NO INTERFERENCE WITH TRAFFIC SIGNALS OR CROSSWALKS.
4. CONES WILL BE 28" MINIMUM HEIGHT AND HAVE REFLECTORIZED SLEEVES FOR NIGHT WORK.
5. POLICE WILL DIRECT TRAFFIC IF NECESSARY.

TCP FOR: MAGNUM OPUS

LOCATION:
N/S CURB - HOLLYWOOD BLVD FROM ARGYLE AVE TO IVAR
S/S CURB - HOLLYWOOD BLVD FROM ARGYLE TO VINE
LOS ANGELES, CALIFORNIA

CONTACT: RICK SCHULER
PH# 213-718-0087

JCL TRAFFIC SERVICES
(213) 622-9775
C31-CA Lic # 805357

DATE	REVISIONS	DRAFTER: MARIO MENJIVAR
		SCALE: N.T.S.
		FILM LA: TK

FINAL COPY

OVERVIEW MAP

LEGEND:

- = 28" CONE REFLECTORIZED
- = TYPE II BARRICADES W/SIGN
- = TYPE III BARRICADES W/SIGN
- = TYPE III BARRICADES
- = FLASHING ARROW BOARD
- = EXISTING DRIVEWAY
- = DOUBLE YELLOW LANE LINES
- = EXISTING STRIPING
- = SIGNALIZED INTERSECTION
- = PRODUCTION PROVIDED LAPD OFFICERS
- CMS = CHANGEABLE MESSAGE SIGN

Permit #F00141909

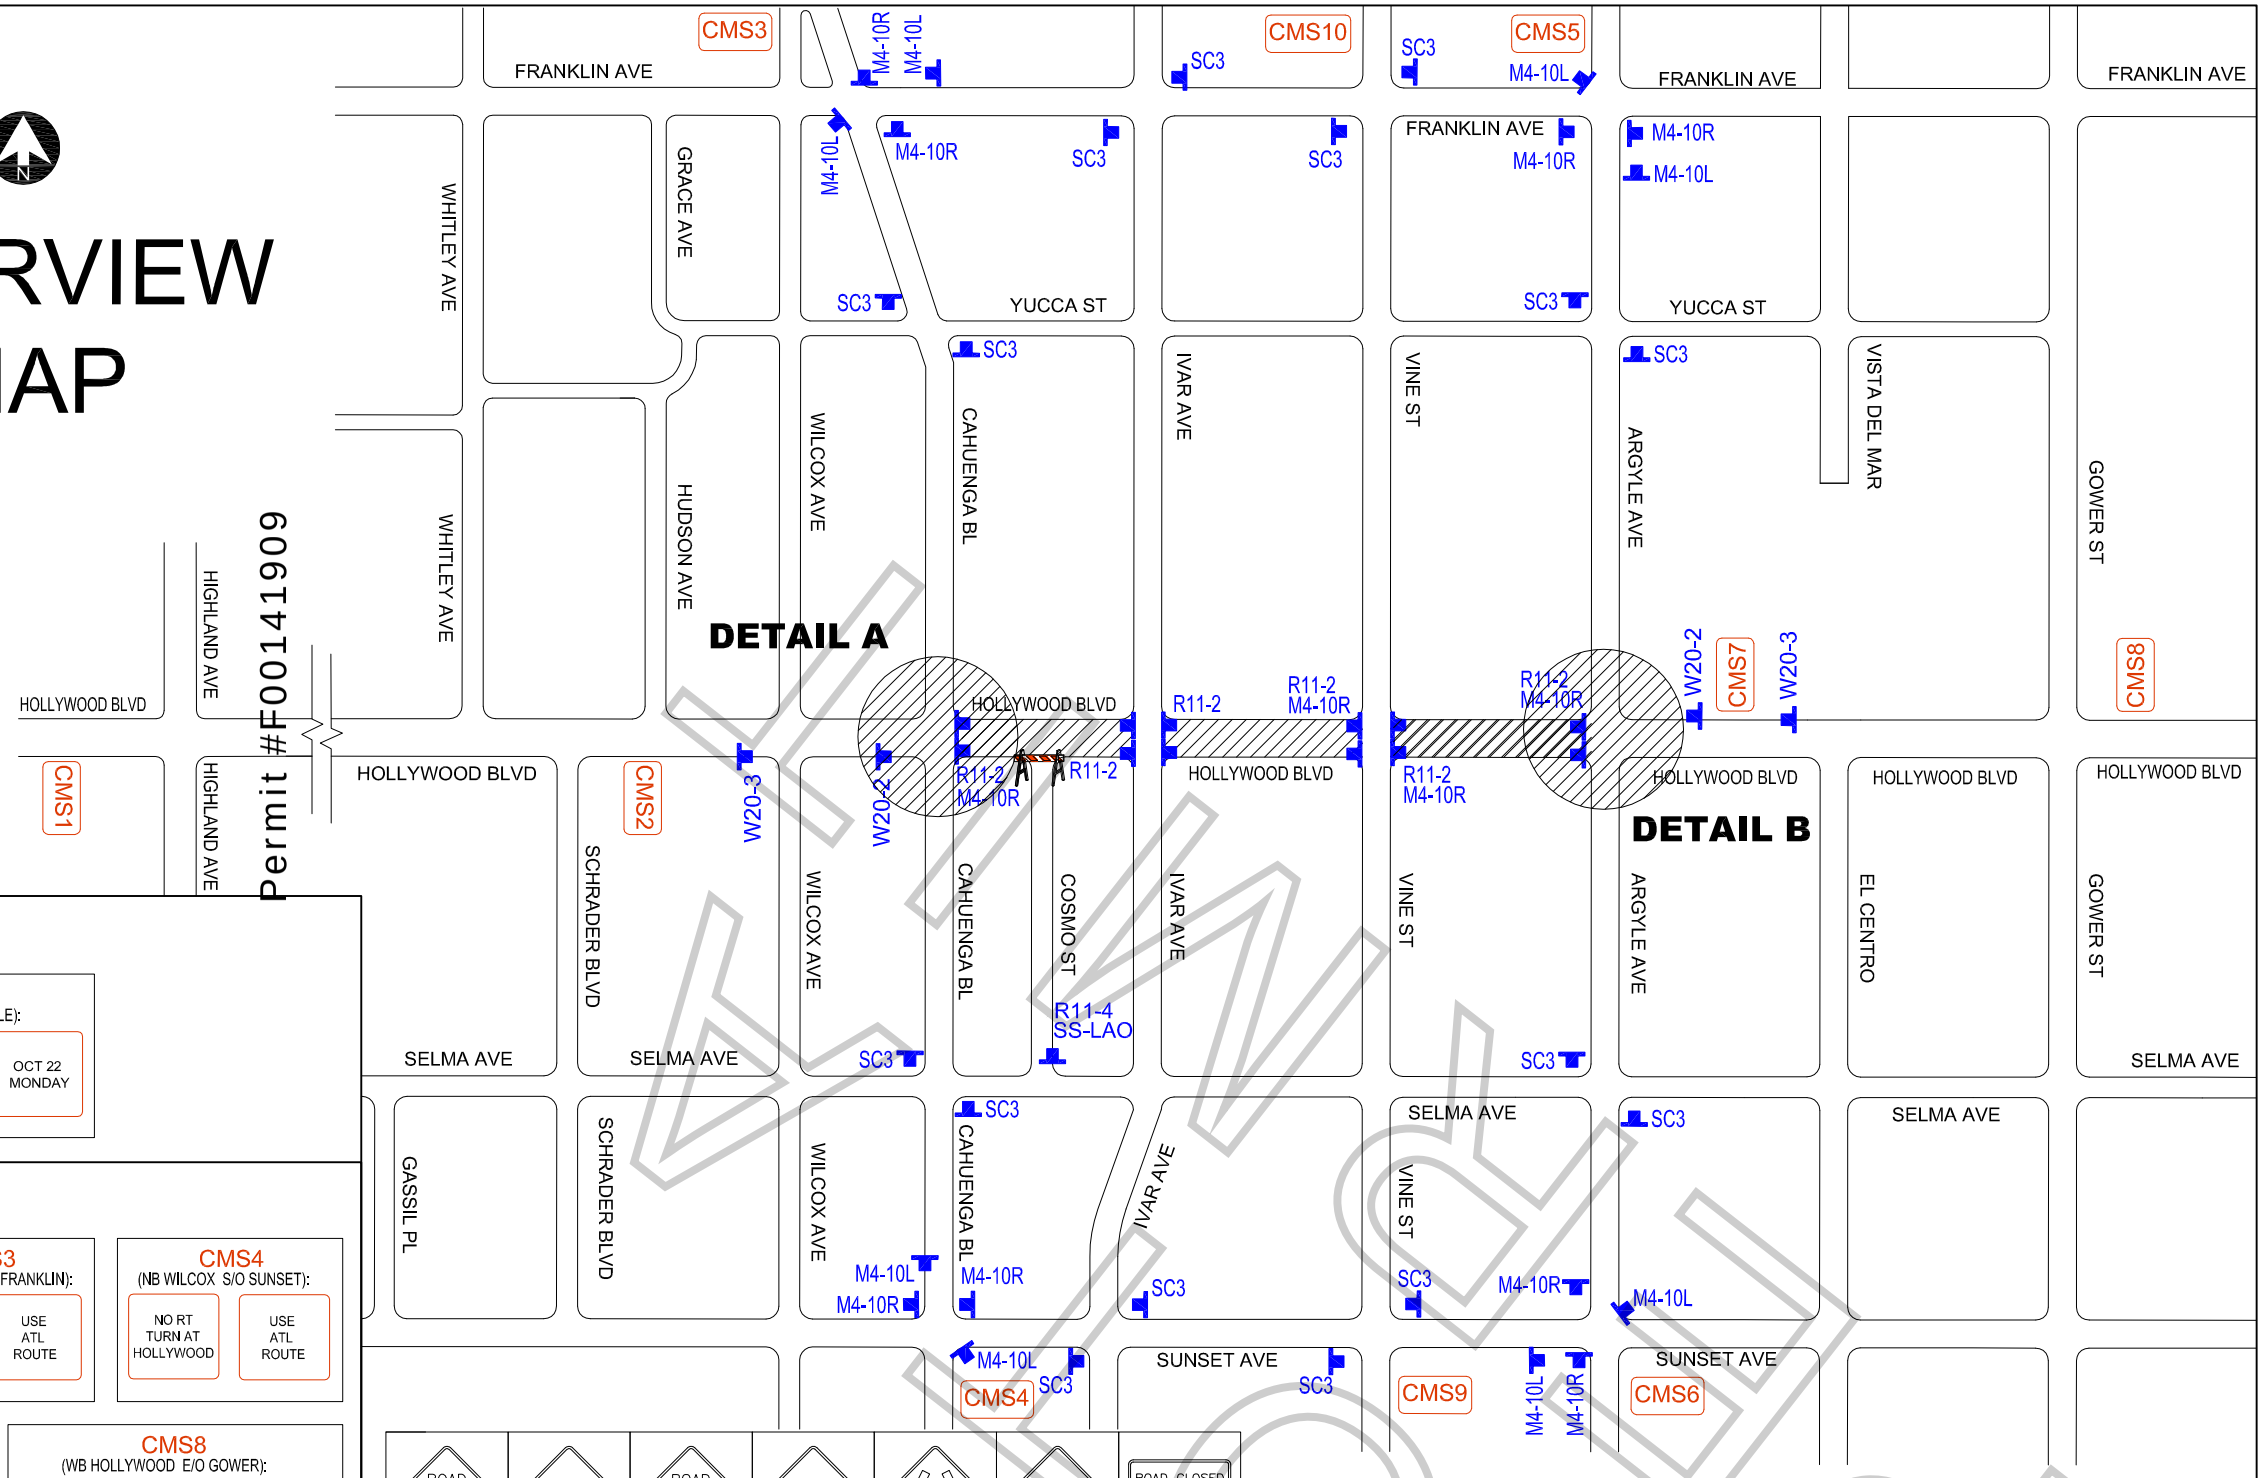

5 DAYS IN ADVANCE

CMS2 (EB HOLLYWOOD E/O SCHRADER):

HOLLYWOOD WILL BE CLOSED	AT CAHUENGA 8PM-6AM	OCT 22 MONDAY

CMS7 (WB HOLLYWOOD E/O ARGYLE):

HOLLYWOOD WILL BE CLOSED	AT ARGYLE 8PM-6AM	OCT 22 MONDAY

DURING CLOSURE

CMS1 (EB HOLLYWOOD W/O HIGHLAND):

HOLLYWOOD CLOSED AHEAD	AT CAHUENGA 8PM-6AM	USE ATL ROUTE

CMS2 (EB HOLLYWOOD E/O SCHRADER):

HOLLYWOOD CLOSED AHEAD	AT CAHUENGA 8PM-6AM	FOLLOW DETOUR

CMS3 (SB WILCOX N/O FRANKLIN):

NO LEFT TURN AT HOLLYWOOD	USE ATL ROUTE

CMS4 (NB WILCOX S/O SUNSET):

NO RT TURN AT HOLLYWOOD	USE ATL ROUTE

CMS5 (SB ARGYLE N/O FRANKLIN):

NO RT TURN AT HOLLYWOOD	USE ATL ROUTE

CMS6 (NB ARGYLE S/O SUNSET):

NO LEFT TURN AT HOLLYWOOD	USE ATL ROUTE

CMS7 (WB HOLLYWOOD E/O ARGYLE):

HOLLYWOOD CLOSED AHEAD	AT ARGYLE 8PM-6AM	FOLLOW DETOUR

CMS8 (WB HOLLYWOOD E/O GOWER):

HOLLYWOOD CLOSED AHEAD	AT ARGYLE 8PM-6AM	USE ATL ROUTE

CMS9 (NB VINE S/O SUNSET):

NO TURNS AT HOLLYWOOD	USE ATL ROUTE

CMS10 (SB VINE N/O FRANKLIN):

NO TURNS AT HOLLYWOOD	USE ATL ROUTE

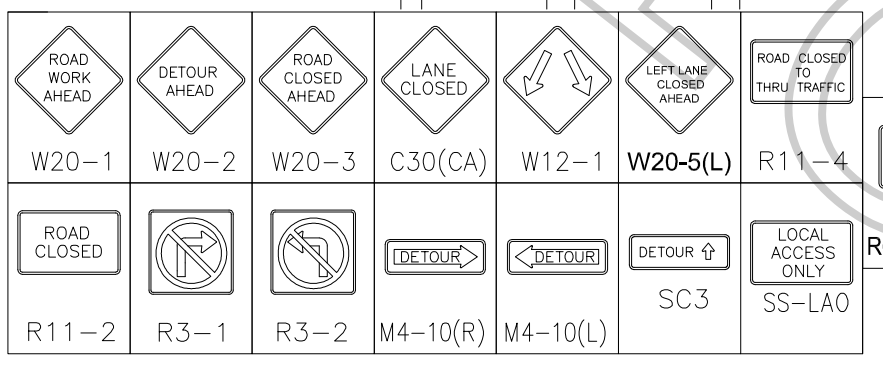

WORK ZONE TRAFFIC CONTROL PLAN GENERAL NOTES

1. DATE/TIME:

CAHUENGA TO ARGYLE 10/22/18 FROM 8PM TO 6AM.

2. ALL SIGNING, STRIPING, AND TRAFFIC CONTROL DEVICES SHALL CONFORM TO THE (CURRENT) STATE OF CALIFORNIA DEPARTMENT OF TRANSPORTATION (CALTRANS) STANDARD PLANS AND STANDARD SPECIFICATIONS, CALIFORNIA MUTCD, AND ANY ADDENDUMS THERETO, AND AS SHOWN ON THESE PLANS, SYMBOLS AND ABBREVIATIONS USED ARE SHOWN ON CALTRANS STANDARD PLANS A10A&B, A20A-D, AND A24A-E.
3. THERE WILL BE NO INTERFERENCE WITH TRAFFIC SIGNALS OR CROSSWALKS.
4. CONES WILL BE 28" MINIMUM HEIGHT AND HAVE REFLECTORIZED SLEEVES FOR NIGHT WORK.
5. POLICE WILL DIRECT TRAFFIC IF NECESSARY.

JCL TRAFFIC SERVICES.
500 S. Greenwood Ave. Montebello CA 90640
Ph: (213) 622-9775
C31-CA Lic # 805357
TRAFFIC PLAN DRAWN BY:
MANUEL ARGUMEDO

Traffic control plan is drawn per MUTCD 2014 Rev3 & 2016 Work Area Traffic Control Handbook

TRAFFIC CONTROL FOR:

MAGNUM OPUS

PROJECT LOCATION:

FULL CLOSURE HOLLYWOOD BLVD FROM CAHUENGA TO VINE AND VINE TO GOWER
CITY OF LOS ANGELES, CA

CONTRACTOR/LOCATION CONTACT:

BOSS FILM PRODUCTIONS
RICK SCHULER
(213) 718-0087

Project	Sheet
Date 10/17/18	1 OF 2
Scale: N.T.S.	

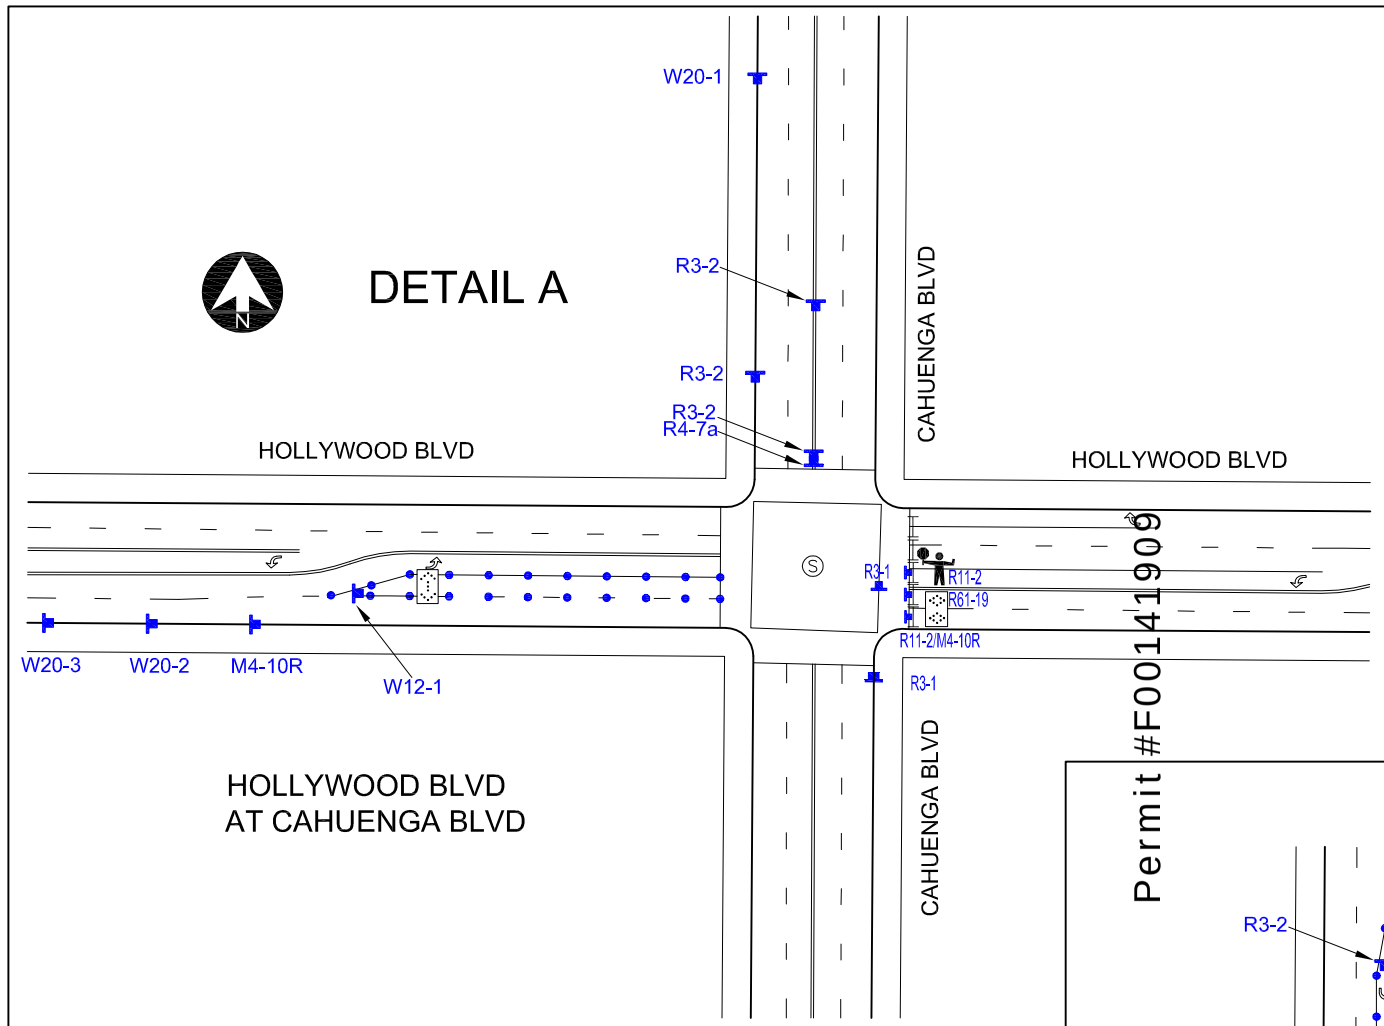

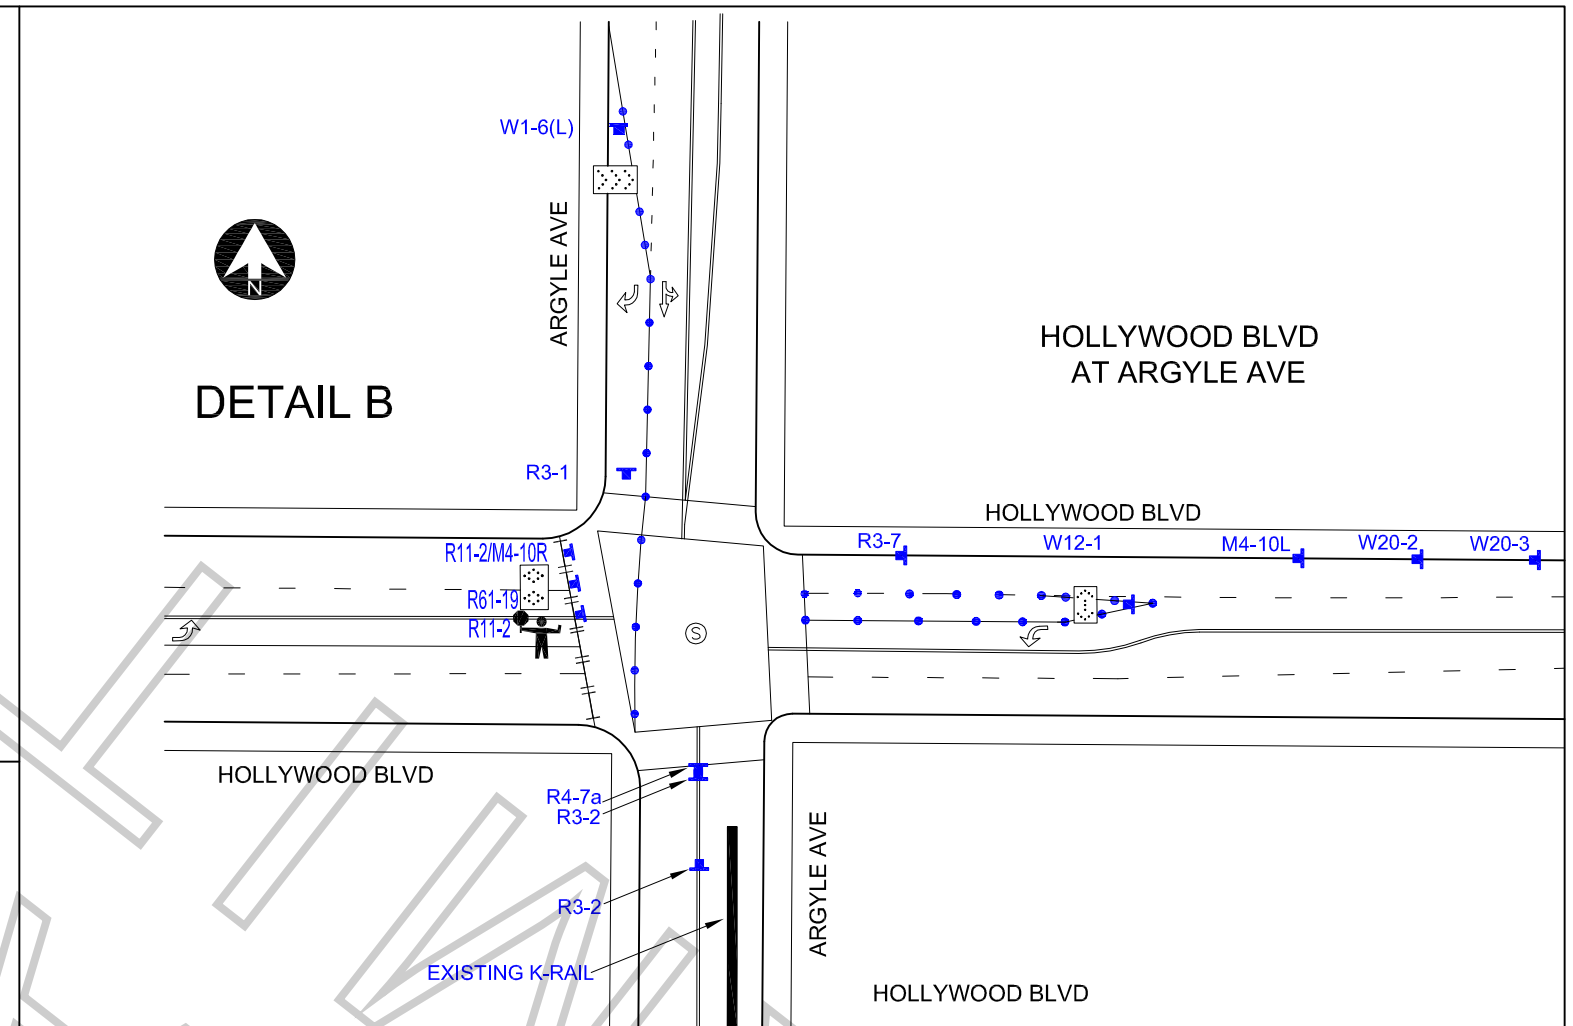

Permit #F00141909

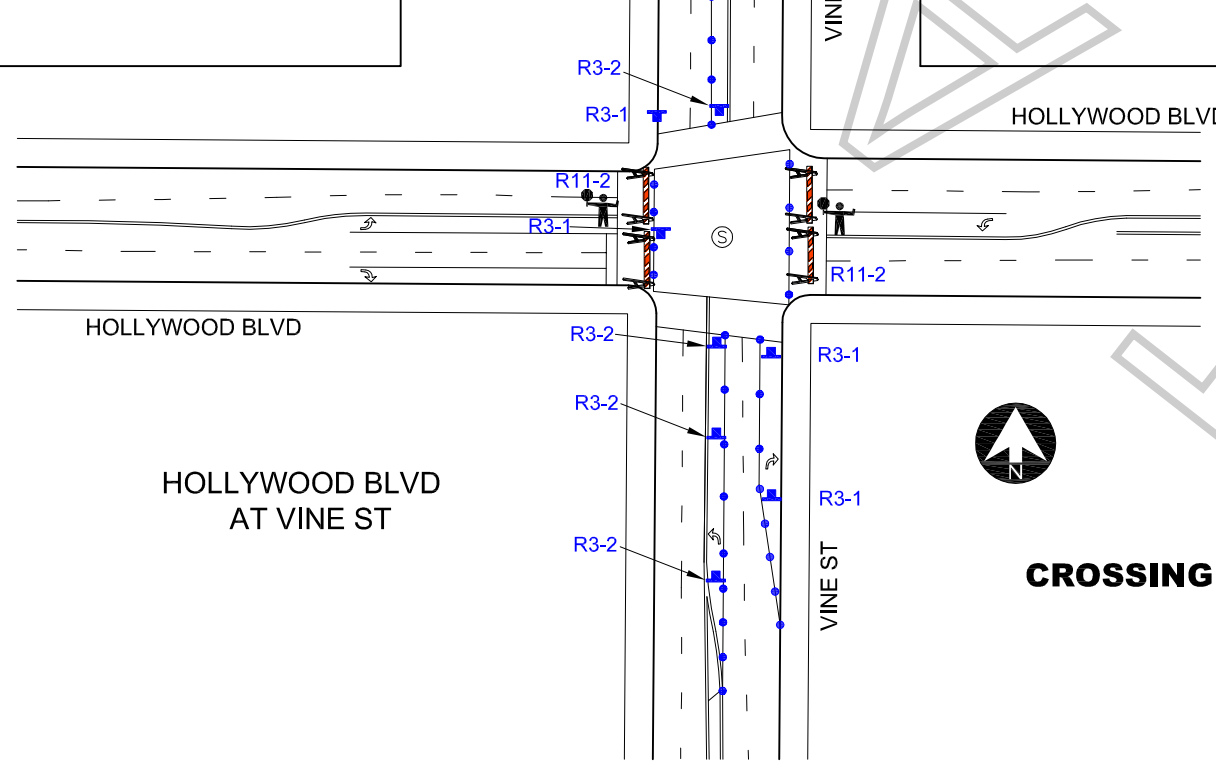

CROSSING POINT

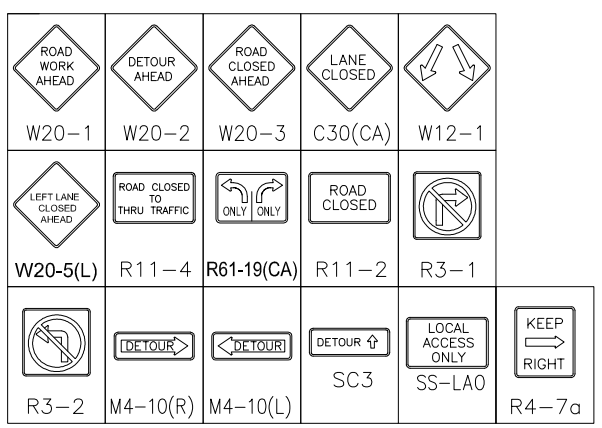

LEGEND:

- = 28" CONE REFLECTORIZED
- = TYPE II BARRICADES W/SIGN
- = TYPE III BARRICADES W/SIGN
- = TYPE III BARRICADES
- = FLASHING ARROW BOARD
- = EXISTING DRIVEWAY
- = DOUBLE YELLOW LANE LINES
- = EXISTING STRIPING
- = SIGNALIZED INTERSECTION
- = PRODUCTION PROVIDED LAPD OFFICERS
- CMS = CHANGEABLE MESSAGE SIGN

JCL TRAFFIC SERVICES.
500 S. Greenwood Ave. Montebello CA 90640
Ph: (213) 622-9775
C31-CA Lic # 805357
TRAFFIC PLAN DRAWN BY:
MANUEL ARGUMEDO
Traffic control plan is drawn per MUTCD 2014 Rev3 & 2016 Work Area Traffic Control Handbook

TRAFFIC CONTROL FOR:

MAGNUM OPUS

PROJECT LOCATION:

FULL CLOSURE HOLLYWOOD BLVD FROM CAHUENGA TO VINE AND VINE TO ARGYLE
CITY OF LOS ANGELES, CA

CONTRACTOR/LOCATION CONTACT:

BOSS FILM PRODUCTIONS
RICK SCHULER
(213) 718-0087

Project	Sheet
Date 10/17/18	2 OF 2
Scale: N.T.S.	

PRELIMINARY

SPECIAL FILMING CONDITIONS
5300 MELROSE AVE (RALEIGH STUDIOS)

The Special Filming Conditions described below will be included in the terms and conditions of permits issued for filming in this area and are in addition to the standard terms and conditions applicable to filming permits generally. While these Special Filming Conditions will be included as terms if a permit for filming in this area is issued, they are not intended to, and do not, establish the criteria or standards for determining whether or not a particular permit (or permits) will be issued for this area. The decision whether or not a particular permit (or permits) will be issued is vested in the discretion of the appropriate City or County department or their designees (including FilmL.A., Inc.), to be exercised consistent with public health, safety and general welfare, and applicable land-use ordinances.

Raleigh Studios is a frequently used certified studio that is bordered by Melrose Avenue, Clinton Street, Van Ness Street and Bronson Avenue. The area surrounding the studio is a residential neighborhood made up of single family homes and apartment buildings with very limited parking for their tenants. The following conditions have been established to mitigate the concerns of local residents.

- **Affected residents/merchants/businesses within 500 feet of any filming activity, including equipment parking, must be notified at least two (2) days in advance of the first day of filming or the first day of any substantial set preparation.** *Permit requests must be submitted to FilmL.A. at least three (3) days in advance.*
- **Cast and crew may not park on area streets.** Off-street parking must be provided.
- **Companies requesting posting while filming at Raleigh Studios will be limited to:**
    1. **E/S of Bronson Avenue, Melrose Avenue south 300 feet.**
    2. **W/S of Van Ness Avenue, Melrose Avenue to Clinton Street.**
- **No parking on Clinton Avenue.**

.

FilmL.A. Inc.
NOT A PERMIT

PARKING GUIDELINES
FOR THE USE OF COUNTY PARKING LOTS
OPERATED BY PARKING MANAGEMENT COMPANY

1. Companies must make parking arrangements for parking in L.A. County parking lots with DBH's parking contractor prior to first film date.

2. All production companies must have prior authorization for in/out parking privileges in any L.A. County parking lot. Arrangements must be made in advance with DBH's parking contractor. Film companies paying upon entry, without prior arrangements, will not be allowed in and out privileges.

3. All production vehicles must display a parking receipt on dashboard of vehicles and must only enter lots during approved/authorized dates and times. Failure to display parking receipts on dashboard of vehicle or unauthorized entry will result in a parking citation.

4. The production company may not block public or emergency access or park vehicles in any front row adjacent to local businesses at Venice Beach at any time (see parking lot maps).

5. The production company is prohibited from parking in disabled parking spaces, short-term metered parking and from blocking any pay stations at any time (no exceptions).

6. A walkthrough is to be conducted after the production company has parked all of its vehicles. This walkthrough is to be done by the location manager (or designated representative) and a parking contractor supervisor to determine the exact number of spaces being utilized and that number is called into the parking contractor's office. The location manager must make arrangements to meet again with the parking contractor supervisor at a designated time to confirm spaces prior to vacating the parking lot and again that number is called into the parking contractor's office.

7. The production company will be invoiced for any additional spaces occupied by cast/crew members' cars, equipment vehicles and cone-off spaces.

8. Production companies wanting to use parking spaces at one of the parking contractor operated parking lots on the beach or in the Marina del Rey area must contract the parking contractor directly (310.821.1081) and speak with office management. Normal business hours are Monday through Friday, 8:00 a.m. to 5:00 p.m.

9. Parking fees are not included on film permits. A film permit number must be provided to the parking contractor and the contractor will provide the production company estimated charges for the use of the parking lot(s). Payment arrangements must be made with the parking contractor directly at least one business day prior (and before 4:00 p.m.) for the use of the parking lot(s).

10. Cancellation of a parking contract must be done at least one day prior. Refunds will be given within ten to twelve weeks.

11. A parking contract does not constitute a film permit.

12. Sign removal in L.A. County parking lots is prohibited.

NOT A PERMIT

Permit #F00141909

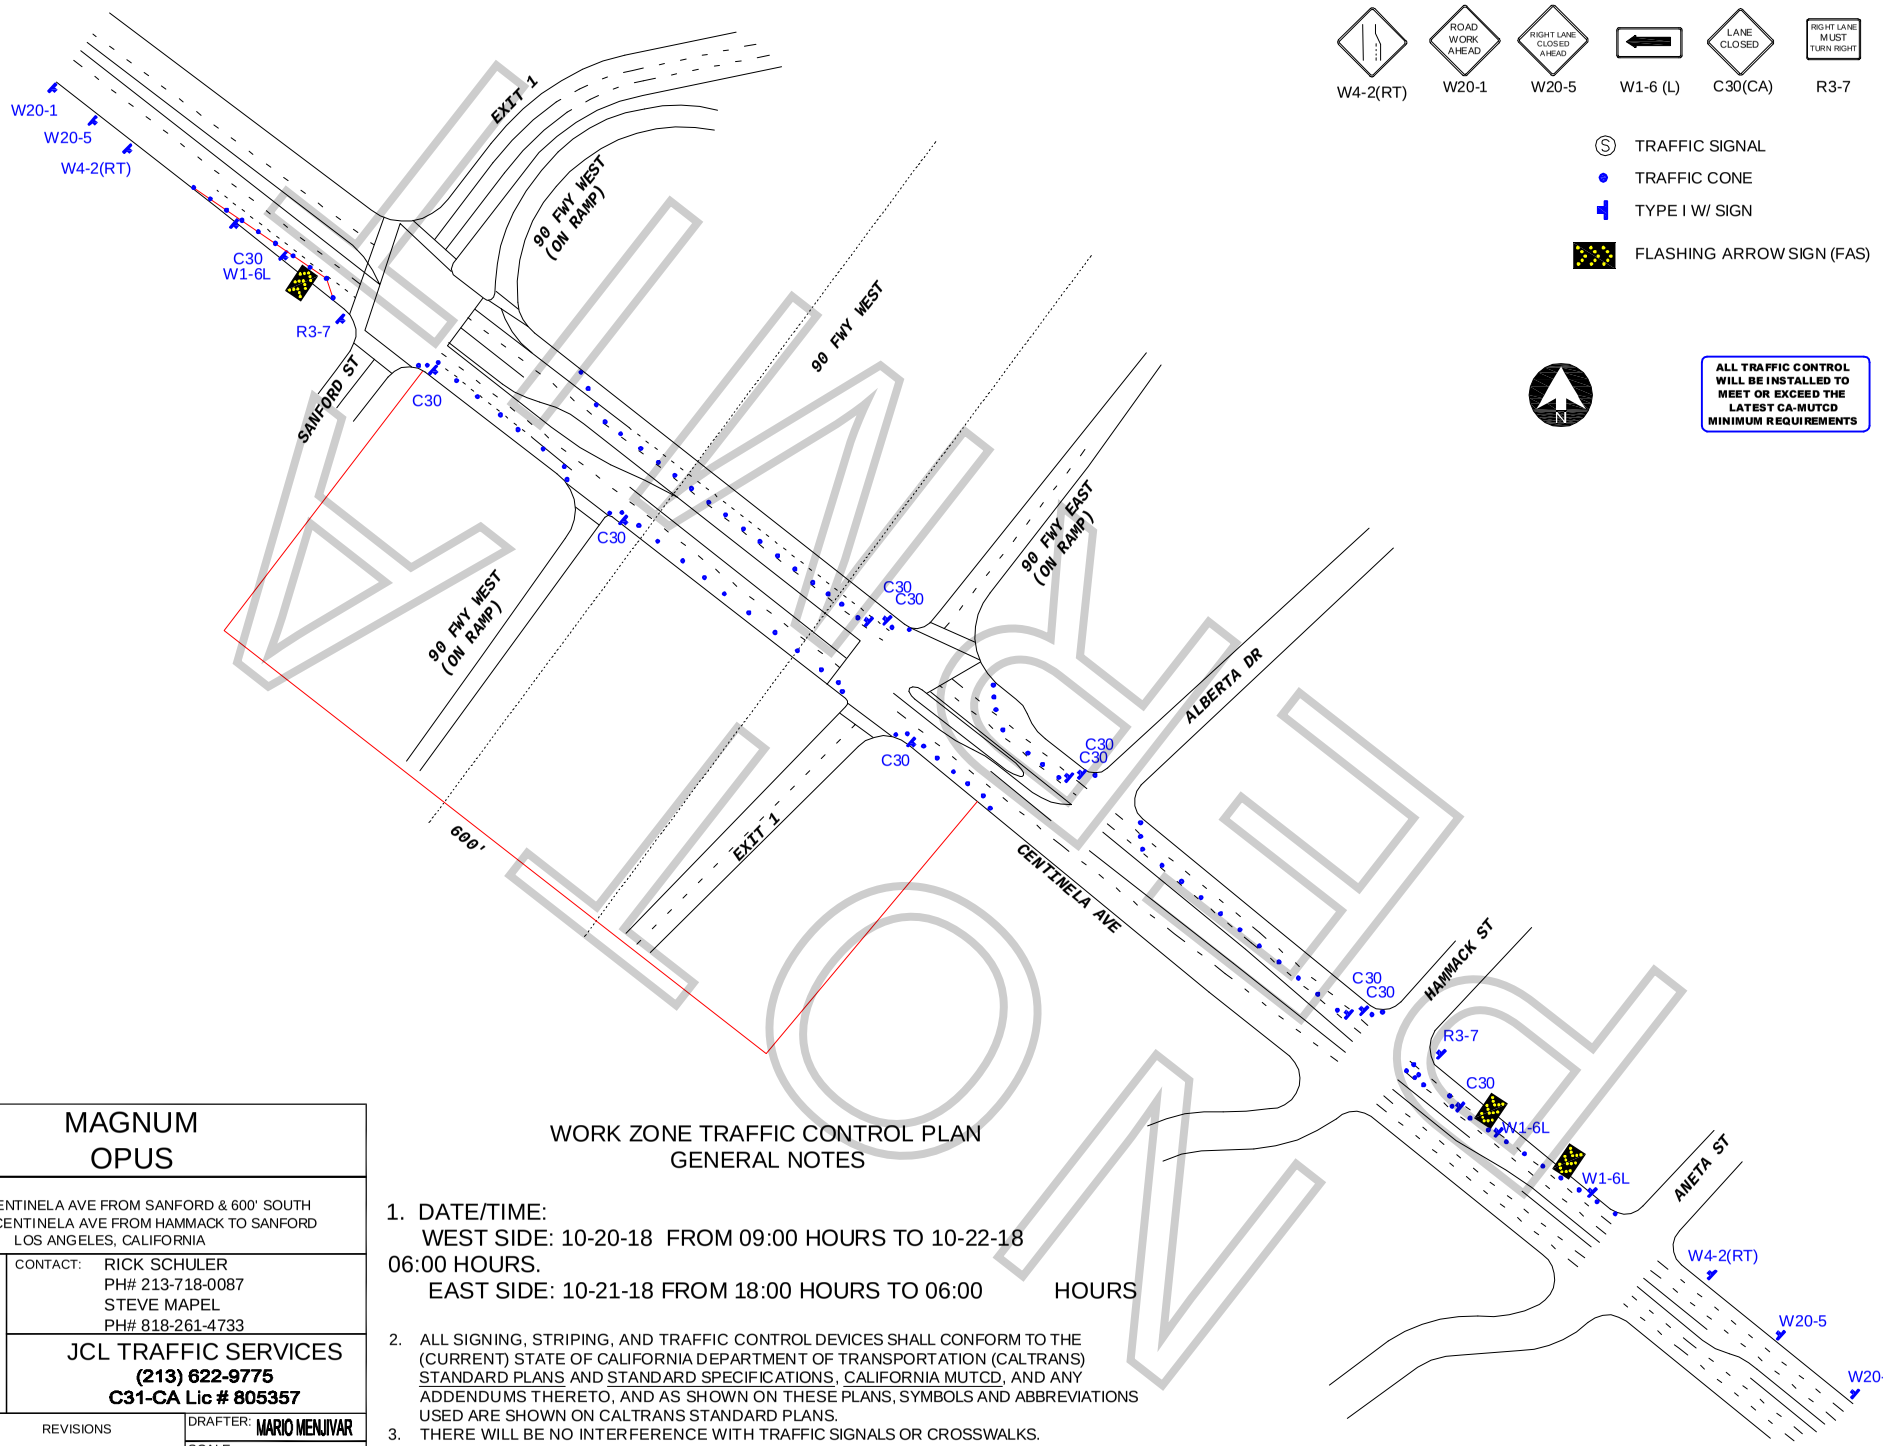

FINAL COPY

TCP FOR:	MAGNUM OPUS
LOCATION:	W/S CURB - CENTINELA AVE FROM SANFORD & 600' SOUTH E/S CURB+1 - CENTINELA AVE FROM HAMMACK TO SANFORD LOS ANGELES, CALIFORNIA
CONTACT:	RICK SCHULER PH# 213-718-0087 STEVE MAPEL PH# 818-261-4733
	JCL TRAFFIC SERVICES (213) 622-9775 C31-CA Lic # 805357
DATE / REVISIONS	DRAFTER: MARIO MENJIVAR SCALE: N.T.S. FILM LA: TK

WORK ZONE TRAFFIC CONTROL PLAN
GENERAL NOTES

1. DATE/TIME:
   WEST SIDE: 10-20-18 FROM 09:00 HOURS TO 10-22-18 06:00 HOURS.
   EAST SIDE: 10-21-18 FROM 18:00 HOURS TO 06:00 HOURS
2. ALL SIGNING, STRIPING, AND TRAFFIC CONTROL DEVICES SHALL CONFORM TO THE (CURRENT) STATE OF CALIFORNIA DEPARTMENT OF TRANSPORTATION (CALTRANS) STANDARD PLANS AND STANDARD SPECIFICATIONS, CALIFORNIA MUTCD, AND ANY ADDENDUMS THERETO, AND AS SHOWN ON THESE PLANS, SYMBOLS AND ABBREVIATIONS USED ARE SHOWN ON CALTRANS STANDARD PLANS.
3. THERE WILL BE NO INTERFERENCE WITH TRAFFIC SIGNALS OR CROSSWALKS.
4. CONES WILL BE 28" MINIMUM HEIGHT AND HAVE REFLECTORIZED SLEEVES FOR NIGHT WORK.
5. POLICE WILL DIRECT TRAFFIC IF NECESSARY.